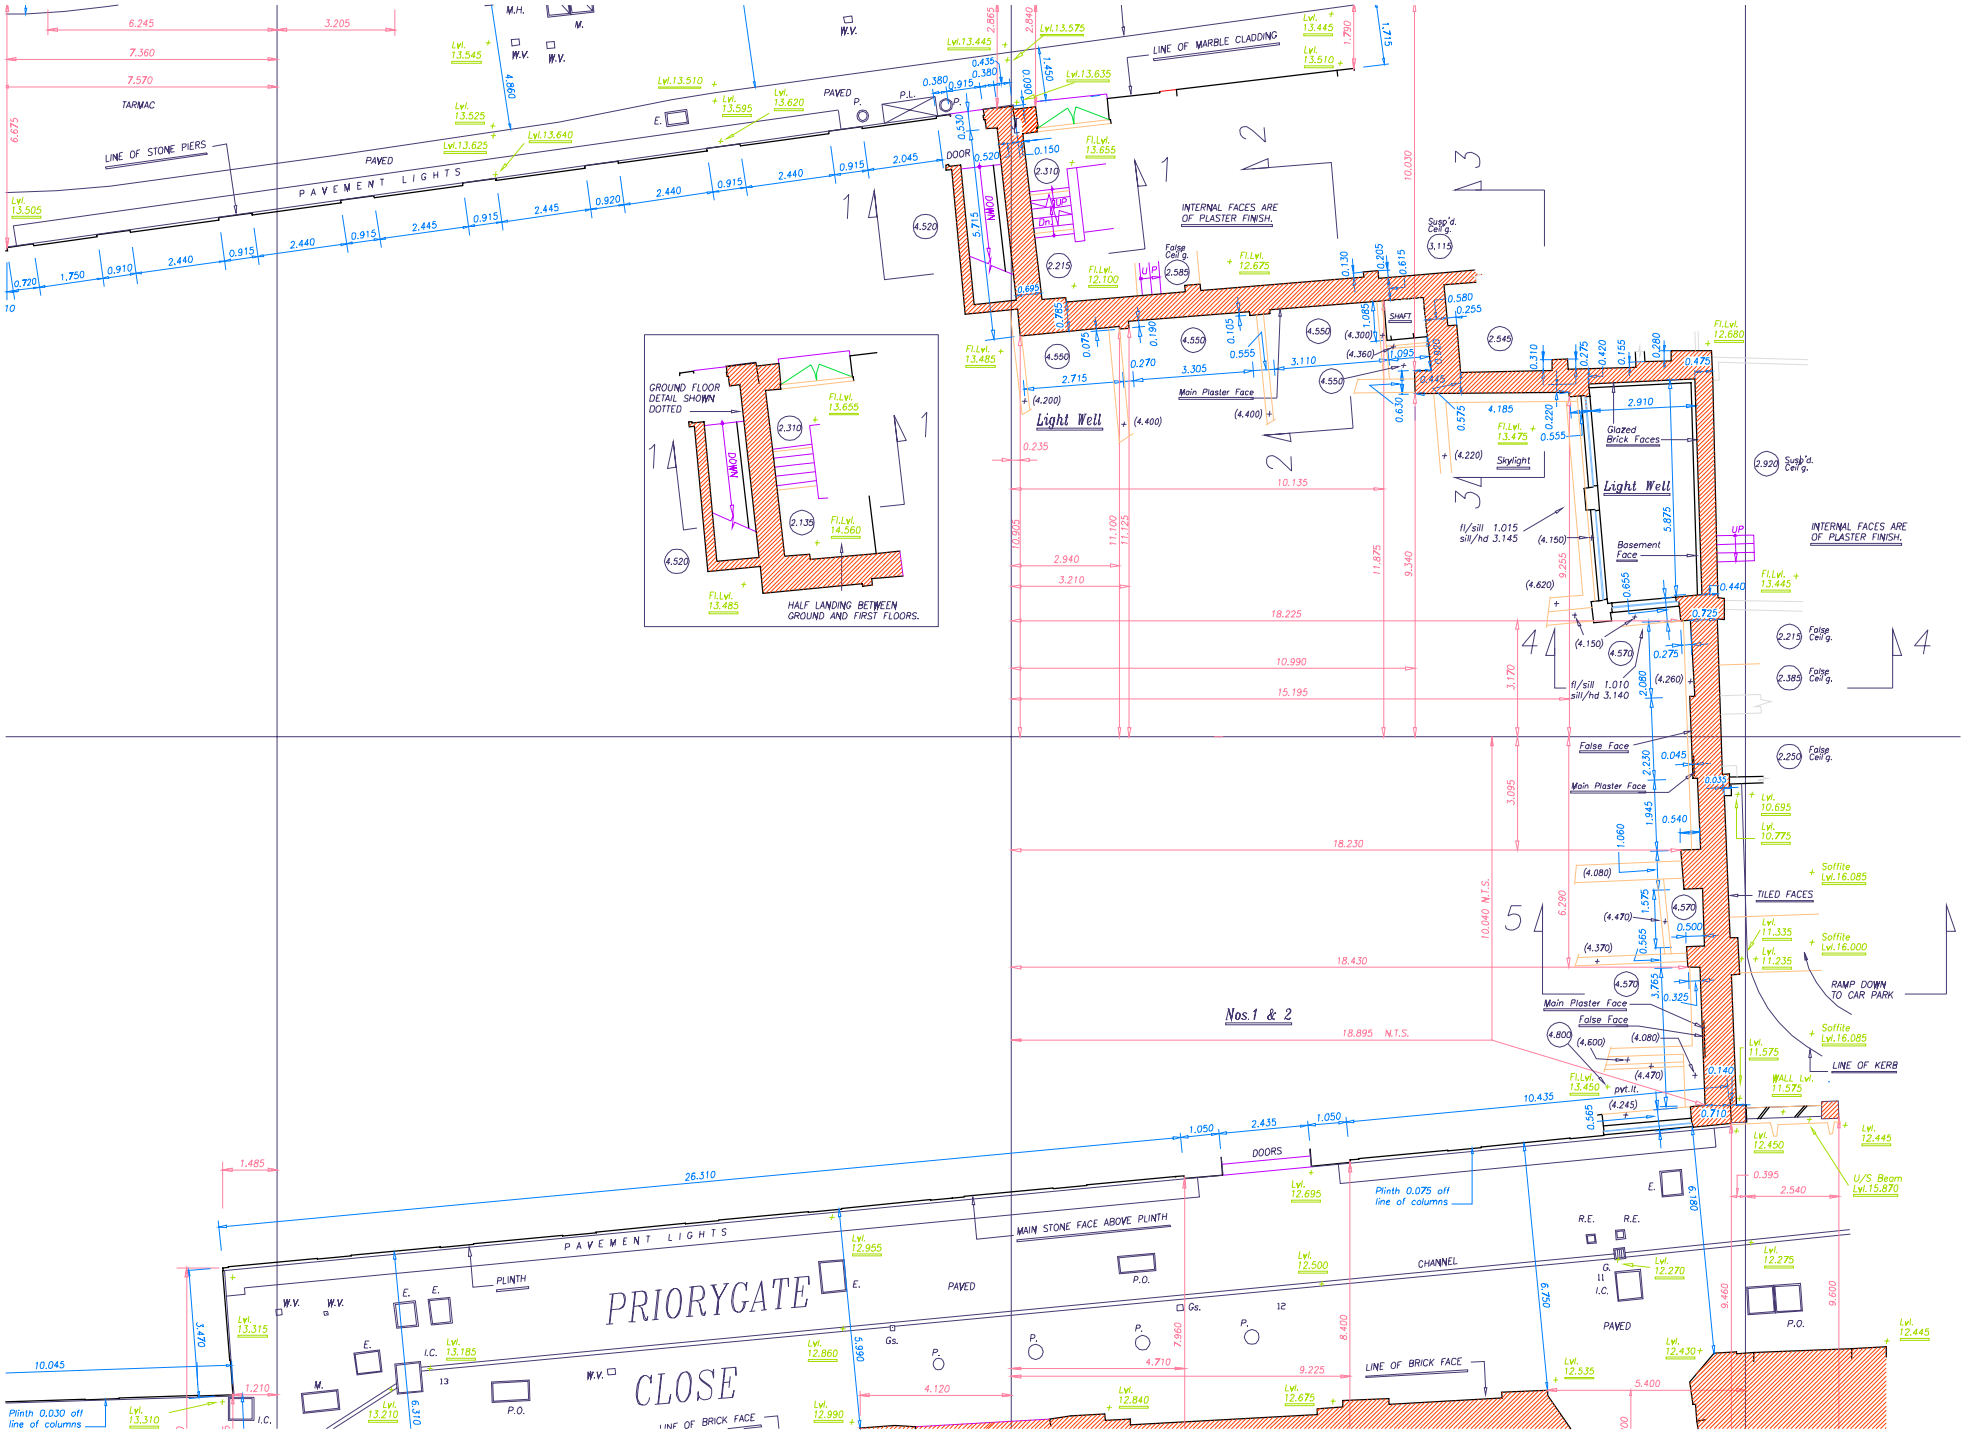

LINE OF STONE PIERS
PAVEMENT LIGHTS
TARMAC
PAVED
LINE OF MARBLE CLADDING
DOOR
INTERNAL FACES ARE OF PLASTER FINISH.
Light Well
Main Plaster Face
SHAFT
Skylight
Glazed Brick Faces
Basement Face
INTERNAL FACES ARE OF PLASTER FINISH.
GROUND FLOOR DETAIL SHOWN DOTTED
HALF LANDING BETWEEN GROUND AND FIRST FLOORS.
False Face
Main Plaster Face
TILED FACES
RAMP DOWN TO CAR PARK
LINE OF KERB
Nos.1 & 2
DOORS
Plinth 0.075 off line of columns
MAIN STONE FACE ABOVE PLINTH
PAVEMENT LIGHTS
PLINTH
PRIORYGATE
CLOSE
CHANNEL
LINE OF BRICK FACE
Plinth 0.030 off line of columns